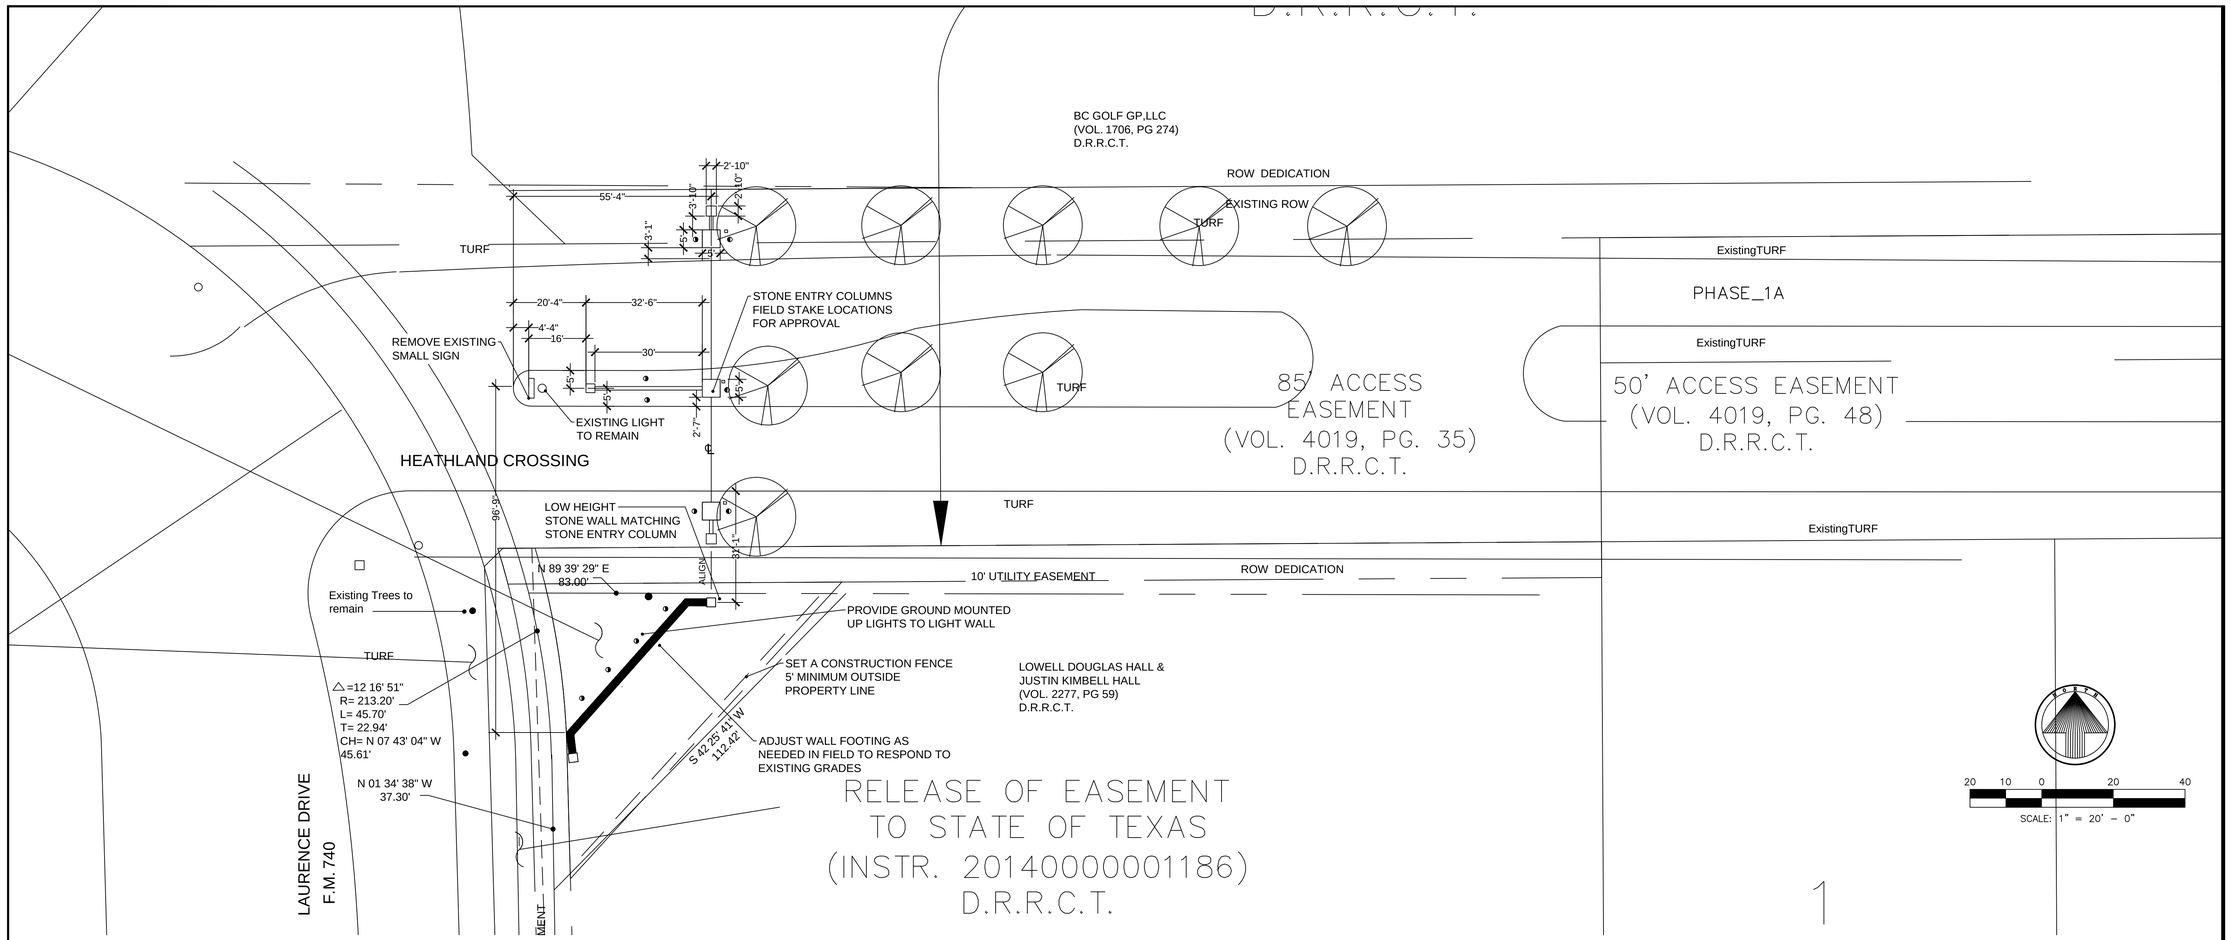

Licensed
G. MARC FUNDERBURK
879
LANDSCAPE ARCHITECT

Staking Plan

Date: 10-15-2015
Job: D_15096_HEATHCROSSING

Revisions

Date	Description
12-15-2015	PERMIT-SET
07-22-2016	ROW_ADJUSTMENTS
11-8-2016	REVISIONS
11-28-2016	REVISIONS
12-5-2016	REVISIONS

A Landscape Development Plan For

HEATH CROSSING

Heath, Texas

Heathland Crossing at Ridge Road

Date Completed: 09-29-2015
Designed by: J.R.
Checked by: TLR
Phase: Preliminary

Landscape Architecture
Landscape Construction
3624 Oak Lawn Ave. Suite 320 Dallas, TX 75219
MAIL: P.O.Box 172650 Arlington, TX 76003-2650
T: (214) 219-3993 F: (214) 219-7005
EMAIL: mail@landpatterns.com

Sheet
L1.1
LAYOUT PLAN